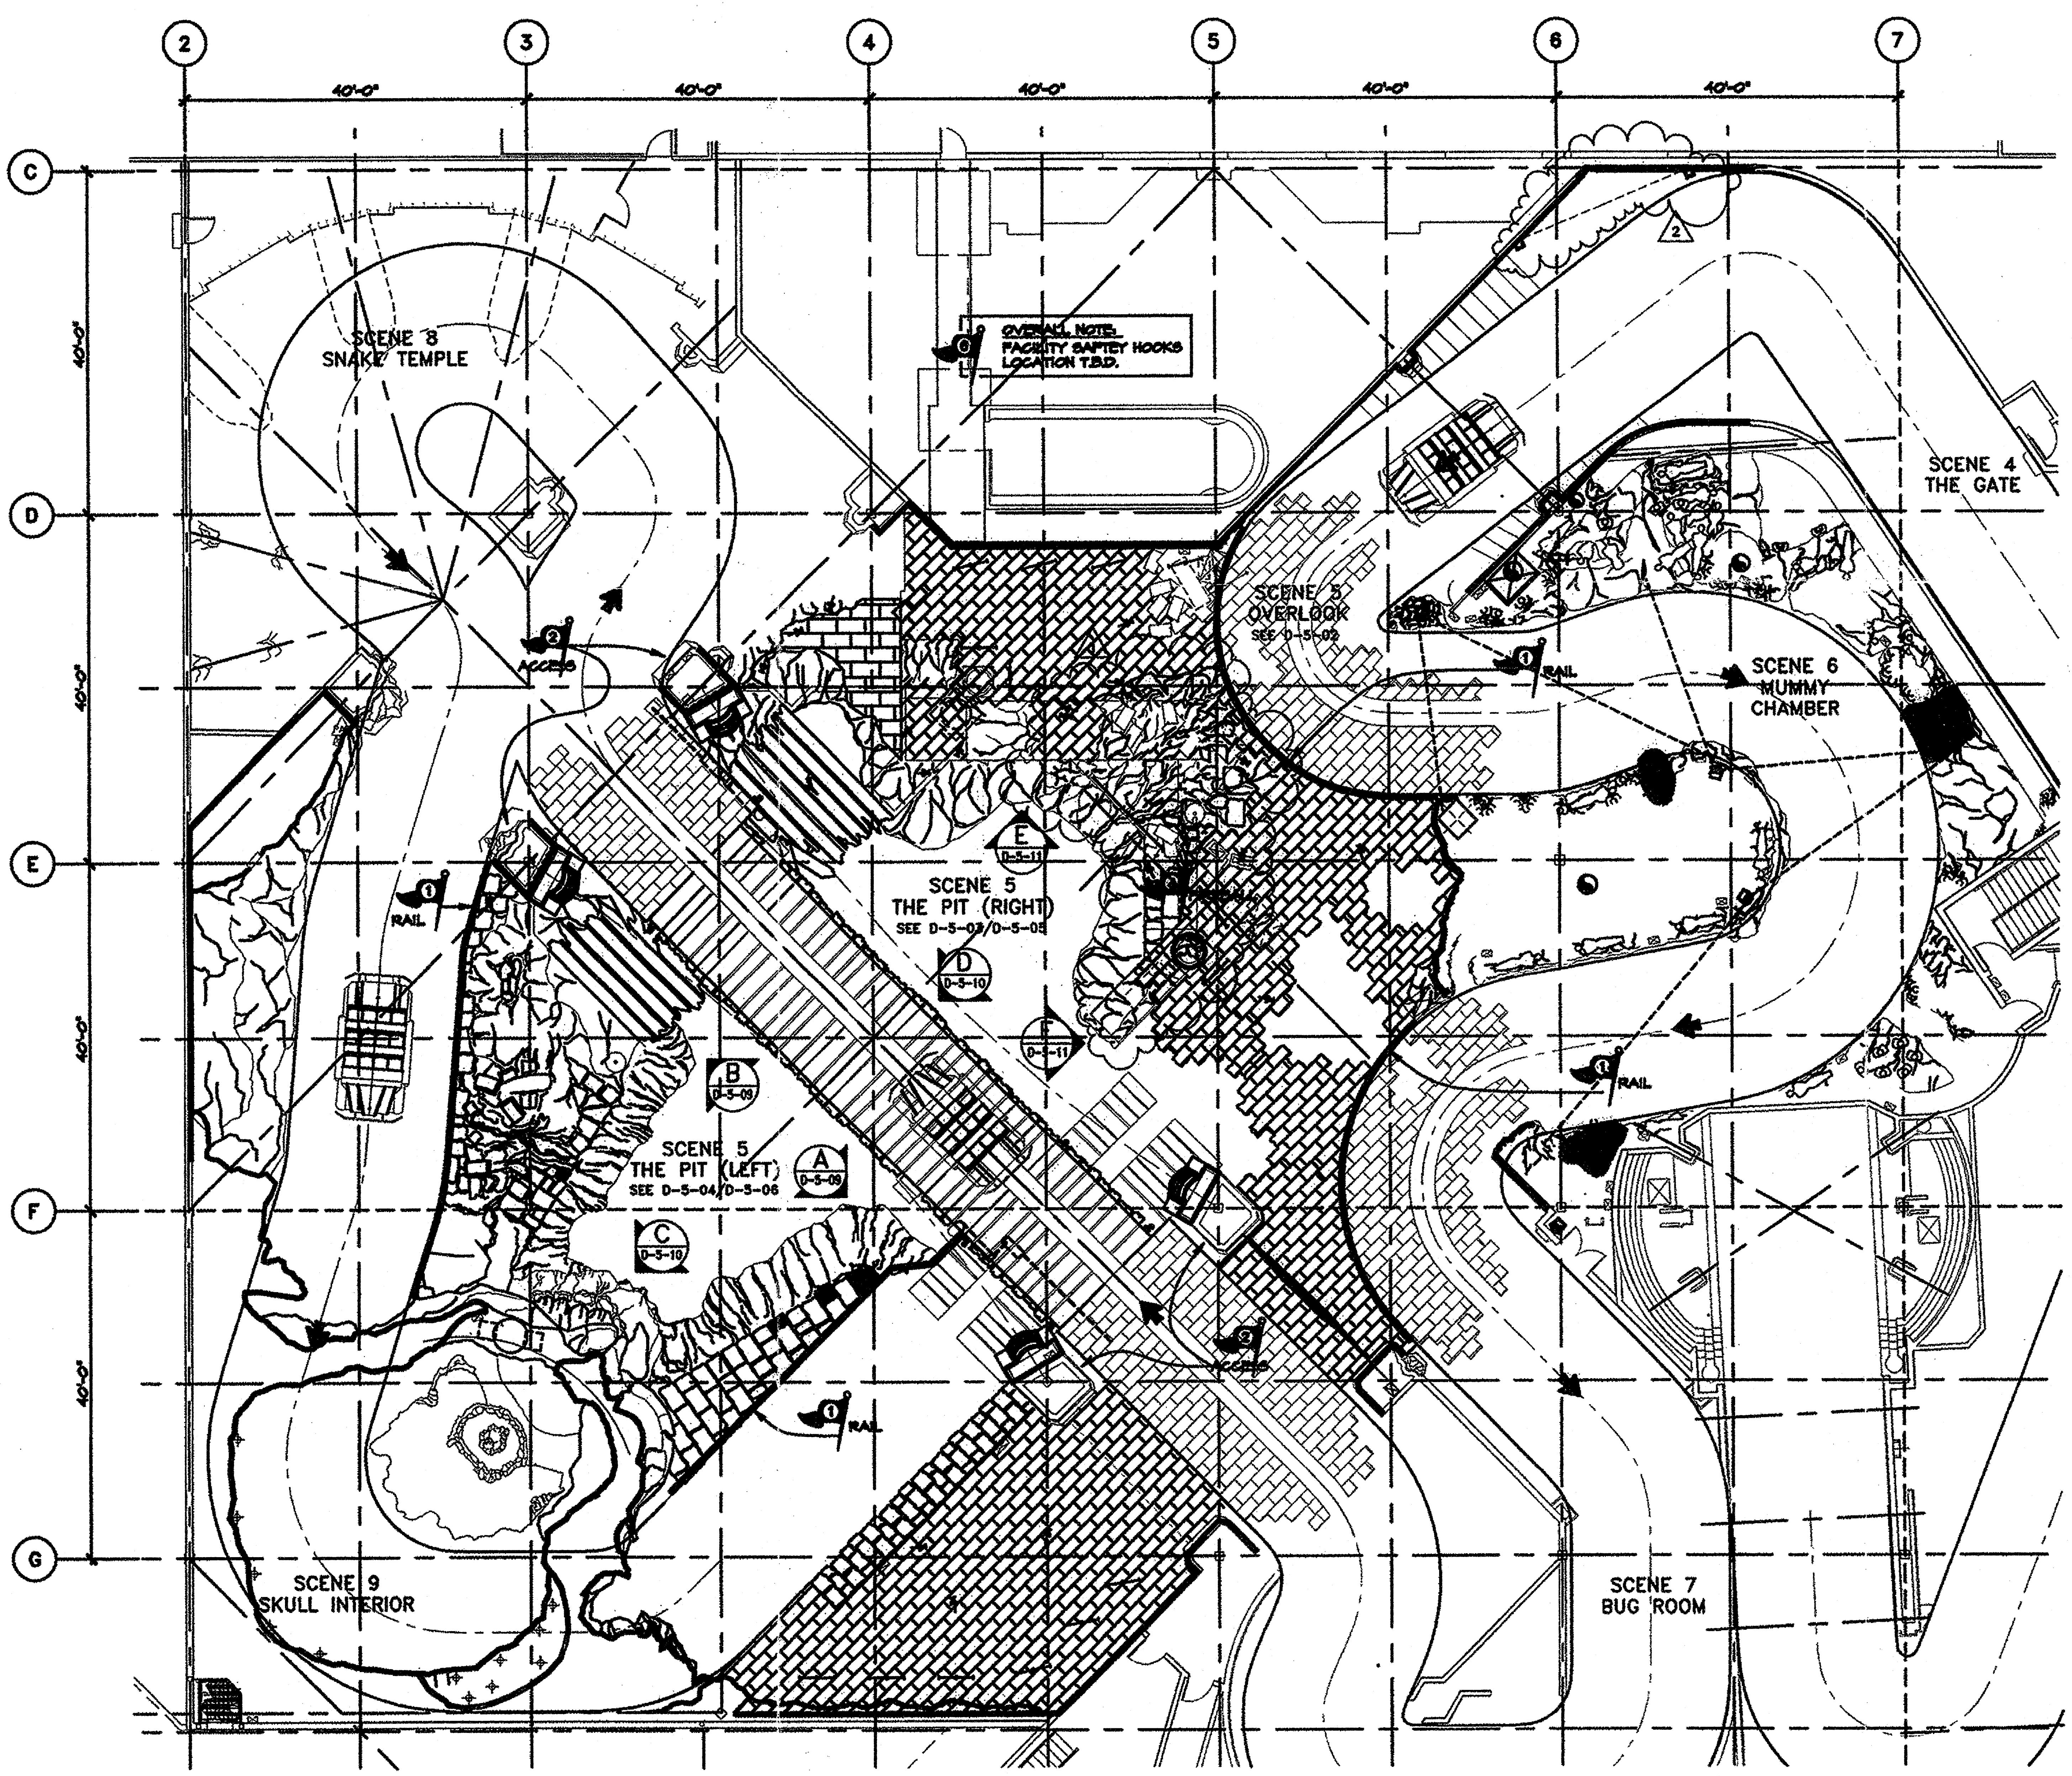


OVERALL FLOOR PLAN: THE BIG ROOM

SCALE: 1/8" = 1'-0"

SCENE 5

D-105 D-5-01

FIELD FLAG NOTES


1. HANDRAIL IMPACTS UNKNOWN
2. ACCESS TO INSIDE SNAKE REQUIRED THROUGH FACILITY COLUMN.
4. FX-25A FIREBALL DETAILS, ACCESS AND FACILITY INTERFACE UNKNOWN.

NOTES:

- TRACK EDGES SHOWN TO INDICATE VEHICLE CLEARANCE REQUIREMENTS. REFER TO FACILITY AND RIDE DRAWINGS FOR TRACK INFORMATION AND DESIGN.

GENERAL NOTES:

- SHOW SET DRAWINGS SERVE AS A COORDINATION TOOL DESCRIBING THE FORM AND DESIGN OF THE SHOW. FINAL FINISH AND CHARACTER IS DETERMINED BY THE ART DIRECTOR.
- REFER TO MODEL AND ILLUSTRATIONS FOR GENERAL ART DIRECTION AND INTENT (CHARACTER AND THEMING).
- REFER TO FACILITY DRAWINGS FOR CURRENT STRUCTURAL AND ARCHITECTURAL INFORMATION.

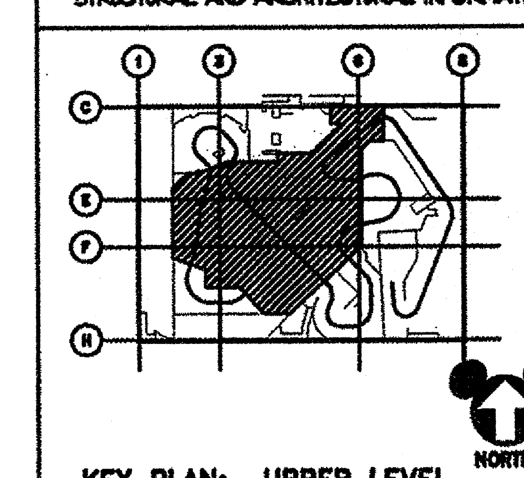

KEY PLAN: UPPER LEVEL

SCALE: NONE

REV. NO.	APPR. BY	DATE	DESCRIPTION OF REVISIONS
2		09/06/94	NEW SCOPE-FALSE GATE AT TOP OF SC4
1		12/10/93	REVISED ROCKWORK DESIGN

ISSUE NO.	APPR. BY	DATE	ISSUED FOR
2		12/10/93	FACILITY COMPLETION PACKAGE
1		9/24/93	95% RELEASE FOR PRODUCTION

NOTICES:

CONTRACTOR SHALL VERIFY ALL CONDITIONS ON JOB SITE & NOTIFY THE THE PROJECT ENGINEER OF ANY VARIATIONS FROM DIMENSIONS SHOWN ON THESE DRAWINGS BEFORE PROCEEDING WITH ANY CONSTRUCTION.

KEY PERSONS AND APPROVALS
PROJECT MANAGER: DAVID TODD
FACILITY DESIGN MANAGER: VAL USLE
PROJECT SHOW PRODUCER: SUSAN BONDS
PROJECT SHOW SET DESIGNER: DAVID EDMINSTER
DRAWN: PECHSTEDT/BROWNE
CHECKED:
APPROVED:
DATE: 11/04/93
I.F. NO. D-5-01
Walt Disney Imagineering
1401 Flower Street
Glendale, CA 91221-5020
(818) 544-6500

PROJECT DESIGNED FOR: Disneyland® ANAHEIM, CALIFORNIA

PROJECT AREA: ADVENTURELAND

UNIT NAME: INDIANA JONES EXPEDITIONS

W.B.S. NO.:

SHEET TITLE: SCENE 5: FLOOR PLAN THE BIG ROOM

PHASE: CD

PROJECT CODE NUMBER:

DRAWING NO.: D-5-01R REVISION NO.: 2

NAME: P:\SHARED\INDY\AF\DD\WF\SC5\D-5-01.DWG DATE: DEC 14, 1993 TIME: 1:55 PM